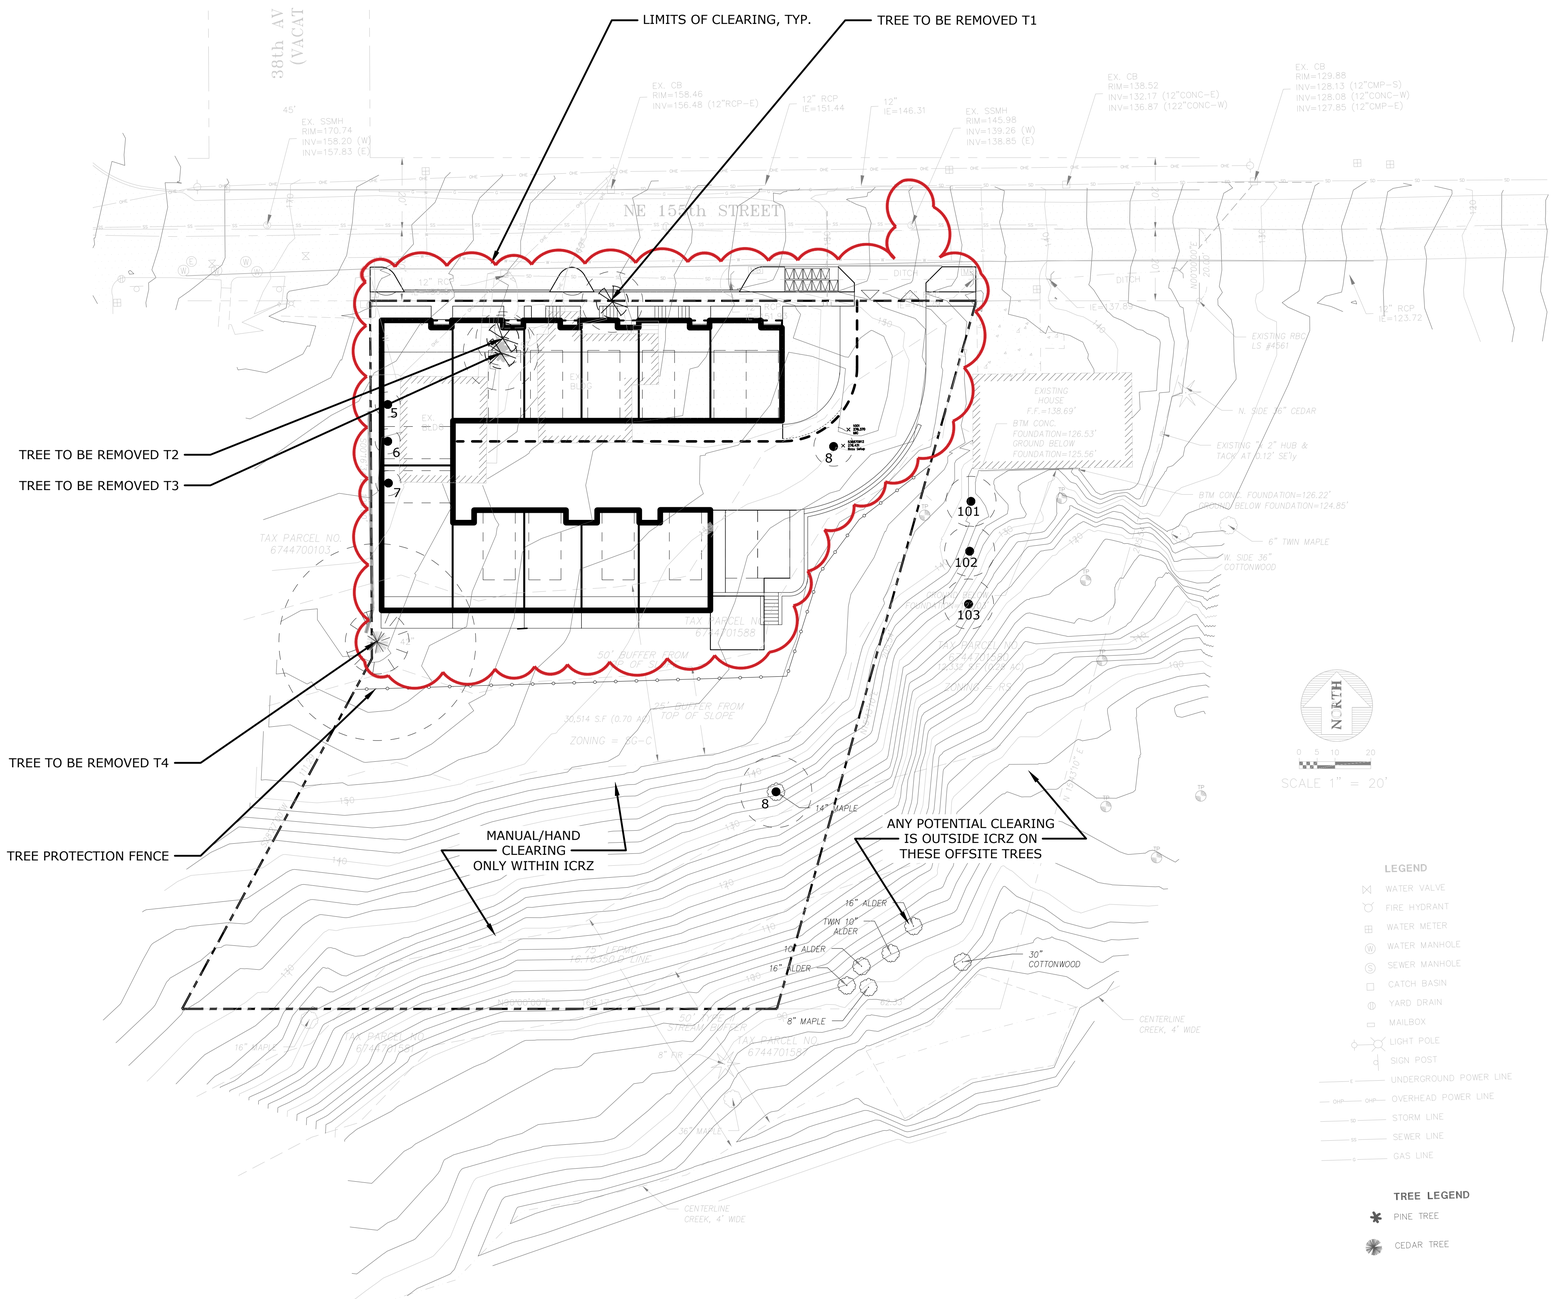

DATE: 08-05-2022 | REV: | DESCRIPTION: CSDP PERMIT APPLICATION

LAKEVIEW PLACE TOWNHOMES

3803 NE 155TH STREET
LAKE FOREST PARK, WA

veer
ARCHITECTURE PLLC

520 112th Ave NE
Suite 250
Bellevue, WA 98004
T 425.401.6828
F 425.401.0630
www.VeerArchitecture.com

ARBORIST'S PLAN

A0.1

202107

2023/10/13